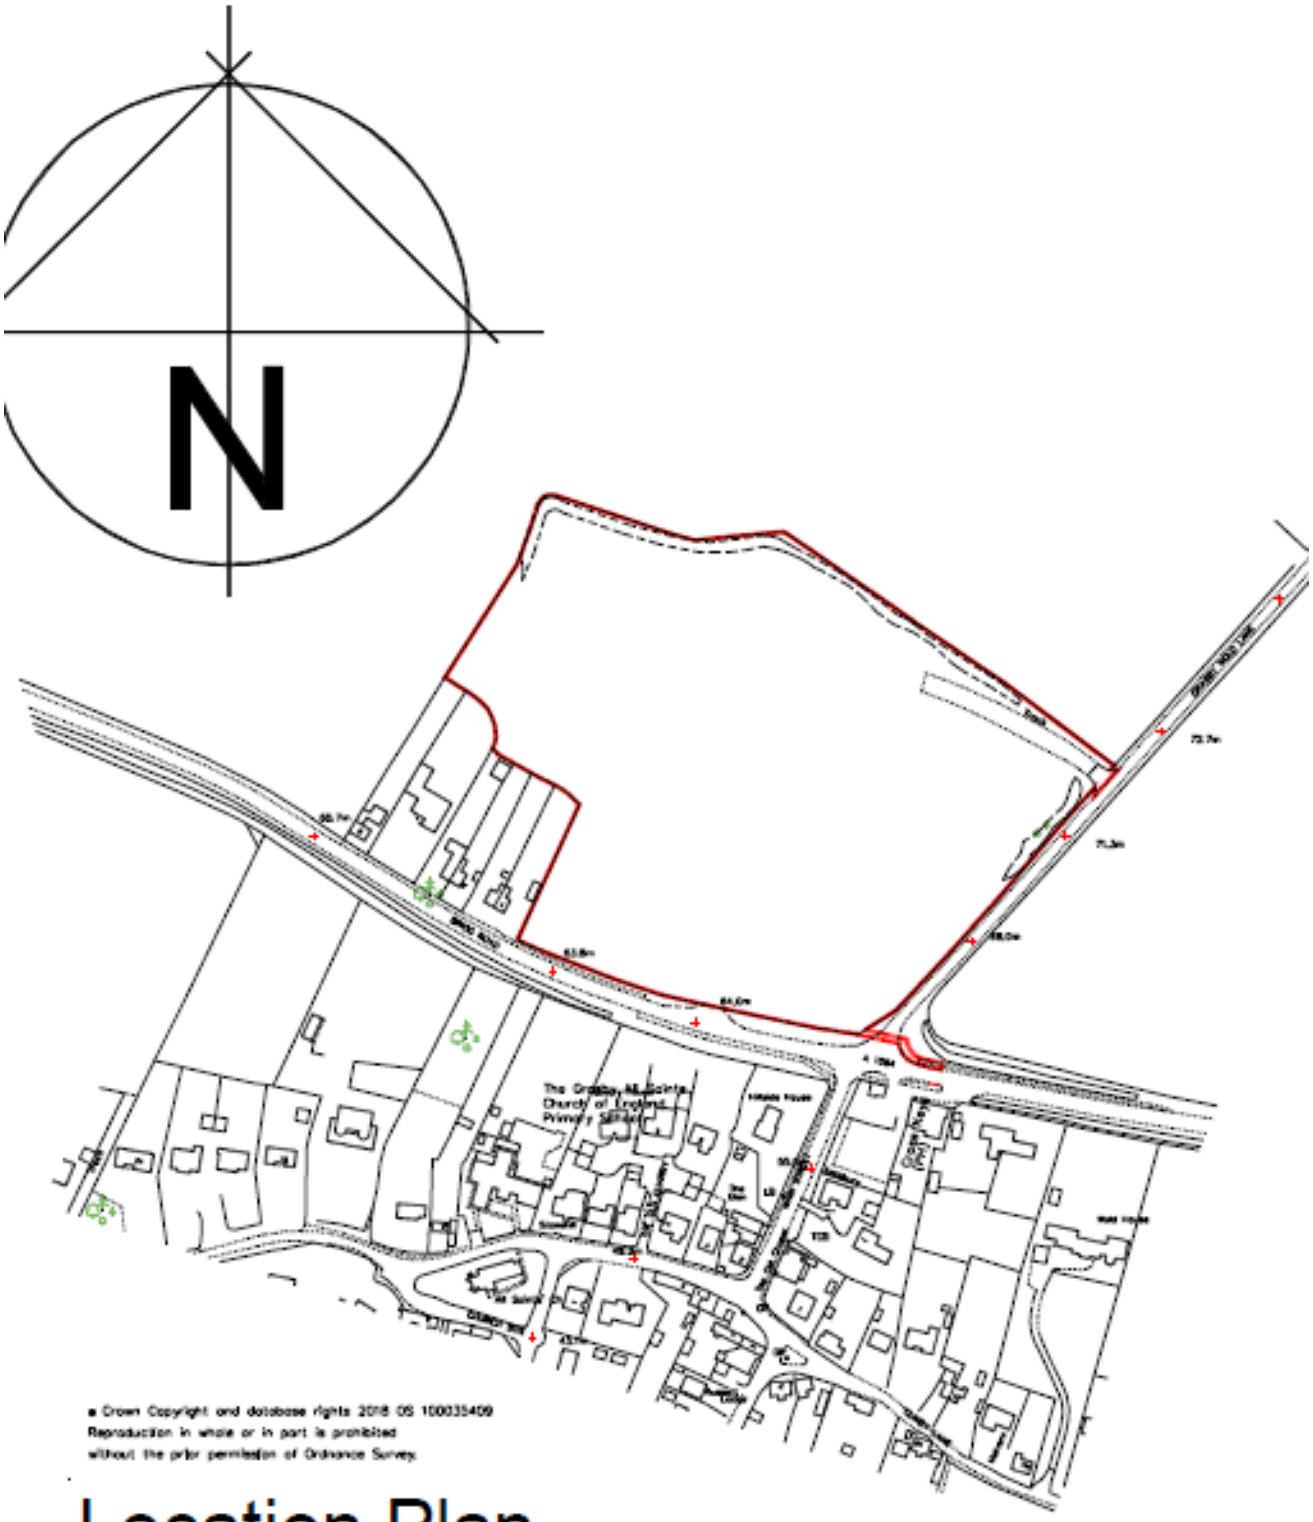

© Crown Copyright and database rights 2018 OS 100035409
Reproduction in whole or in part is prohibited
without the prior permission of Ordnance Survey.

Location Plan.

Scale 1:2500 @ A3

Dwg: 201807 - 01 Rev A.